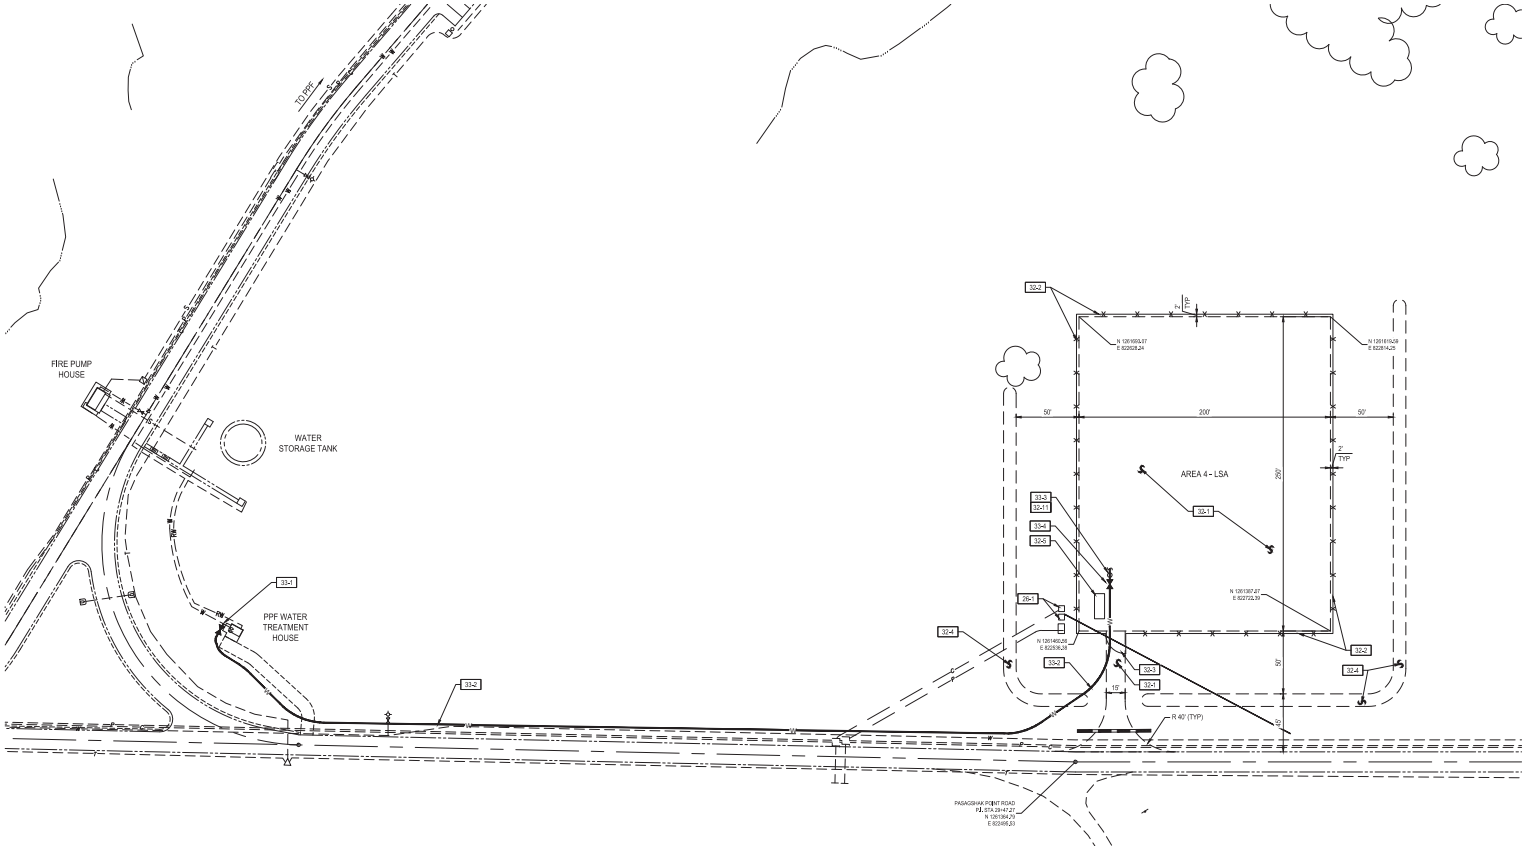

AREA 4 SITE PLAN

1"=40'

GENERAL NOTES:

1. SEE DRAWING C-003 FOR HORIZONTAL CONTROL INFORMATION.
2. SEE ELECTRICAL DRAWINGS FOR COMM AND POWER DETAILS.
3. CONTRACTOR SHALL COORDINATE ALL WORK ON PASAGSHAK POINT ROAD WITH THE OWNER'S REPRESENTATIVE PRIOR TO BEGINNING WORK.

NOTES:

26-1 PROVIDE COMM AND POWER VAULTS, SEE ELECTRICAL DRAWINGS FOR DETAILS.

26-2 COMMUNICATIONS CONDUIT, SEE ELECTRICAL DRAWINGS.

26-4 ELECTRICAL CONDUIT, SEE ELECTRICAL DRAWINGS.

32-1 REMOVE ALL ORGANICS, PROVIDE 12" FIT RUN AGGREGATE, PLACE IN (2) 6" LIFTS COMPACTED TO 95% ASTM D1557 ON BEDROCK OR FILL COMPACTED TO 95% ASTM D1557.

32-2 PROVIDE 4 STRAND BARBED WIRE FENCE, SEE DETAIL ON DRAWING C-502.

32-3 PROVIDE 16' WIDE SWING ARM BARRIER GATE, SEE DETAIL ON DRAWING C-502.

32-4 PROVIDE EARTHEN BERM USING ORGANIC MATERIAL FROM AREA 2 AND AREA 5 COMPACTED TO 85% ASTM D1557, TOTAL LENGTH 800 LF ±, FINAL LENGTH AND CROSS SECTION TO BE DETERMINED BY AMOUNT OF AVAILABLE MATERIAL.

32-5 8' x 20' GUARD SHACK / COMM / POWER BUILDING PROVIDED BY OWNER.

32-11 PROVIDE CONCRETE FILLED BOLLARDS, SEE DETAIL ON DRAWING C-503.

33-1 PROVIDE 2" x 2" TAPPING SADDLE AND 2" TAPPING VALVE AND VALVE BOX.

33-2 PROVIDE 2" HDPE WATER LINE.

33-3 PROVIDE 1 1/2" YARD HYDRANT, SEE DETAIL ON DRAWING C-503. CONTINUE 2" WATER LINE TO POTABLE WATER STORAGE TANK PROVIDED BY OWNER.

33-4 PROVIDE 2" GATE VALVE AND VALVE BOX, SEE DETAIL ON DRAWING C-501.

KEY PLAN
NTS

0 20' 40' 80' 120'
SCALE: 1" = 40'

BRPH
www.brph.com
Copyright © 2016

Architects, Engineers, Constructors
5700 North Harbor City Blvd | Suite 400
Melbourne | FL | 32940 | 321-254-7666

Board of Architecture License No. AA C000149
Board of Professional Engineers License No. 1439

These plans are protected by Federal Copyright protection. Unauthorized use may result in an infringement action.

ISSUE

REVISION △

PSCA SITE PREPARATION & SERVICES
PACIFIC SPACEPORT COMPLEX - ALASKA, KODIAK, ALASKA
ALASKA AEROSPACE CORPORATION

100% SUBMITTAL
06 - 30 - 2016

ARCHITECT OF RECORD
JASON LEE ABBOTT
AK CE 110309

DESIGNED BY
BRPH

DRAWN BY
MARSHALL

CHECKED BY
ABBOTT

PROJECT NO. / CAD CODE
C00885.015.00/C-121 SITE PLANS.DWG

DATE
06 - 30 - 2016

TITLE
AREA 4 SITE PLAN

DRAWING NO.
C-121

P:\C00885.015.00 - AAC - PSCA AREA 2 & 3 SITE ENHANCEMENTS\Sheets\C-121 SITE PLANS.dwg, 7/1/2016 8:39:46 AM, pmarshall, 1:1
P:\C00885.015.00 - AAC - PSCA AREA 2 & 3 SITE ENHANCEMENTS\SHEETS\C-121 SITE PLANS.DWG
7/1/2016 8:39 AM